Permit #F00055905

FilmL.A., Inc.
1201 W. 5th Street, Suite T-800
Los Angeles, CA 90017
t: (213)977-8600 - f: (213)977-8601
www.filmla.com

Summary Information

Permit No: F00055905 **Type of Permit:** FILMING **Release Date:** 09/13/2012

Production Company WARNER BROS TELEVISION PRODUCTION

Insured Company Name WARNER BROS TELEVISION PRODUCTION

Contact Phone No. 1 818-954-4833
Contact Phone No. 2
Fax 818-954-4904
Address 4000 WARNER BLVD
BURBANK, California 91522

Production Title SUBURGATORY

Type of Production TV Sitcom

Producer JILL DANTON

Director KEN Whittingham

1st AD CHRIS DELLA & JESSICA LOWREY

Production Manager LEANNE MOORE

FilmL.A. Coordinator Adrian Fayad

Location Manager Ralph Coleman
Primary Phone Mobile - 323-791-8030
Secondary Phone Office - 818-977-7777

Location Assistant Diana Laura
Primary Phone Mobile - 310-425-3594
Secondary Phone

Fees

Posting 1500	$345.00
Notification Charge	$230.00
FILMLA FILM APPLICATION FEE	$625.00
LA CITY LANE AND STREET CLOSURE FEE	$312.00
LA CITY FIRE DEPARTMENT SPOT CHECK SURCHARGE	$85.00

Total Permit Fee $1,597.00

Number of Locations 1

NOT A PERMIT

FilmL.A., Inc.
1201 W. 5th Street, Suite T-800
Los Angeles, CA 90017
t: (213)977-8600 - f: (213)977-8601
www.filmla.com

Summary Information — Location

Permit Number	F00055905	**Location Manager**	Ralph Coleman
Production Company	WARNER BROS TELEVISION PRODUCT...	Primary Phone	Mobile - 323-791-8030
Insured Company	WARNER BROS TELEVISION PRODUCT...	Secondary Phone	Office - 818-977-7777
Production Title	SUBURGATORY		

Location Address 10500 Kling St - 10501 Kling St, Los Angeles, Los Angeles, CA, 91601

Location Type Private Residence

Film Dates 9/14/2012 - 9/14/2012 07:00 - 03:00 1 day

Open or Closed to the Public Closed

Generic Conditions
All travel lanes and bike lanes shall be closed per the WATCH manual.
Community Survey Obtained
Equipment vehicles may park on one side of street
Must Maintain 5' Clearance on Sidewalks/Walkways
Must maintain local/emergency access
No cast or crew parking on area streets
Number of uniformed officers listed on the permit is a minimum requirement. Permittee remains responsible for deploying a sufficient number of uniformed officers to provide traffic and crowd control to ensure the safety of the film crew and the public.
Traffic control must be done in accordance w/MUTCD
Traffic Officers Required
Uniformed officers shall have a copy of the film permit in their possession and are required to confirm that all traffic control signage devices are in place.

Please see attached documents
Kling (Closure) btw Cahuenga Ledge SUBURGATORY.pdf
Toluca Lake July 2009.pdf

Equipment on Location

Type	Quantity
5 or 10 ton trucks	5
Cast/Crew vehicles	75
Cube Trucks	3
Generator	1
Honey Wagons	1
Motor Homes	5
Picture vehicles	4
Portable restrooms	1
Semi Trucks	5
Stakebed Trucks	4
Trailers	4
Vans	4

Personnel on Location

Type	Quantity
Cast	5
Crew	75
Extras	10
Off-Duty/Retired LAPD Officer(s)	2

Filming Activities Drive ups & away; Equipment on sidewalk, in curb lane & across street; Interior and exterior dialogue; Intermittent pedestrian control; Intermittent traffic control - 2 minutes standard; Wetdown;

Jurisdiction **Political:** Los Angeles City - Council District 04 **Police:** Los Angeles Police Department **Fire:** Los Angeles City

Thomas Guide **Page:** 563 **Grid:** B4

Approvals

FILML.A. CLOSURES	Joshua Mingo
LOS ANGELES CITY DEPARTMENT OF PUBLIC WORKS	Janice Takimoto
LOS ANGELES POLICE DEPARTMENT	Melissa Hernandez

NOT A PERMIT

FilmL.A., Inc.
1201 W. 5th Street, Suite T-800
Los Angeles, CA 90017
t: (213)977-8600 - f: (213)977-8601
www.filmla.com

Summary Information — Location

Permit Number	F00055905	**Location Manager**	Ralph Coleman
Production Company	WARNER BROS TELEVISION PRODUCT...	Primary Phone	Mobile - 323-791-8030
Insured Company	WARNER BROS TELEVISION PRODUCT...	Secondary Phone	Office - 818-977-7777
Production Title	SUBURGATORY		

Parking

Base Camp 4000 Warner Blvd, Burbank, CA, 91505
Location Type : Other Location

Crew Parking 4000 Warner Blvd, Burbank, CA, 91505
Location Type : Other Location

Posting "No Parking" signs N/S KLING ST., CAHUENGA BL. - EAST TO 10433 KLING ST
B/S BLIX ST., CAHUENGA BL - 100' WEST
B/S LEDGE AV., CAMARILLO ST - 200' SOUTH
ANY TIME

Approximate Footage 1201 - 1500 **Log Number** 42452

Date(s) 9/14/2012 to 9/14/2012 **Time(s)** 00:00 to 00:00

Lane / Full Closure FULL STREET CLOSURE KLING ST., CAHUENGA BL. - LEDGE AV

Approximate Footage 0 - 300

Date(s) 9/14/2012 to 9/14/2012 **Time(s)** 07:00 to 03:00

NOT A PERMIT

Permit #F00055905

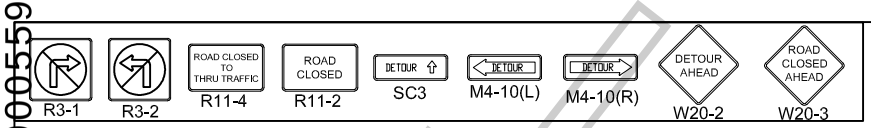

FILM L.A.:
ADRIAN FAYAD

ALL TRAFFIC CONTROL WILL BE INSTALLED AND CONFORM TO THE MUTCD AND WATCH MINIMUM REQUIREMENTS

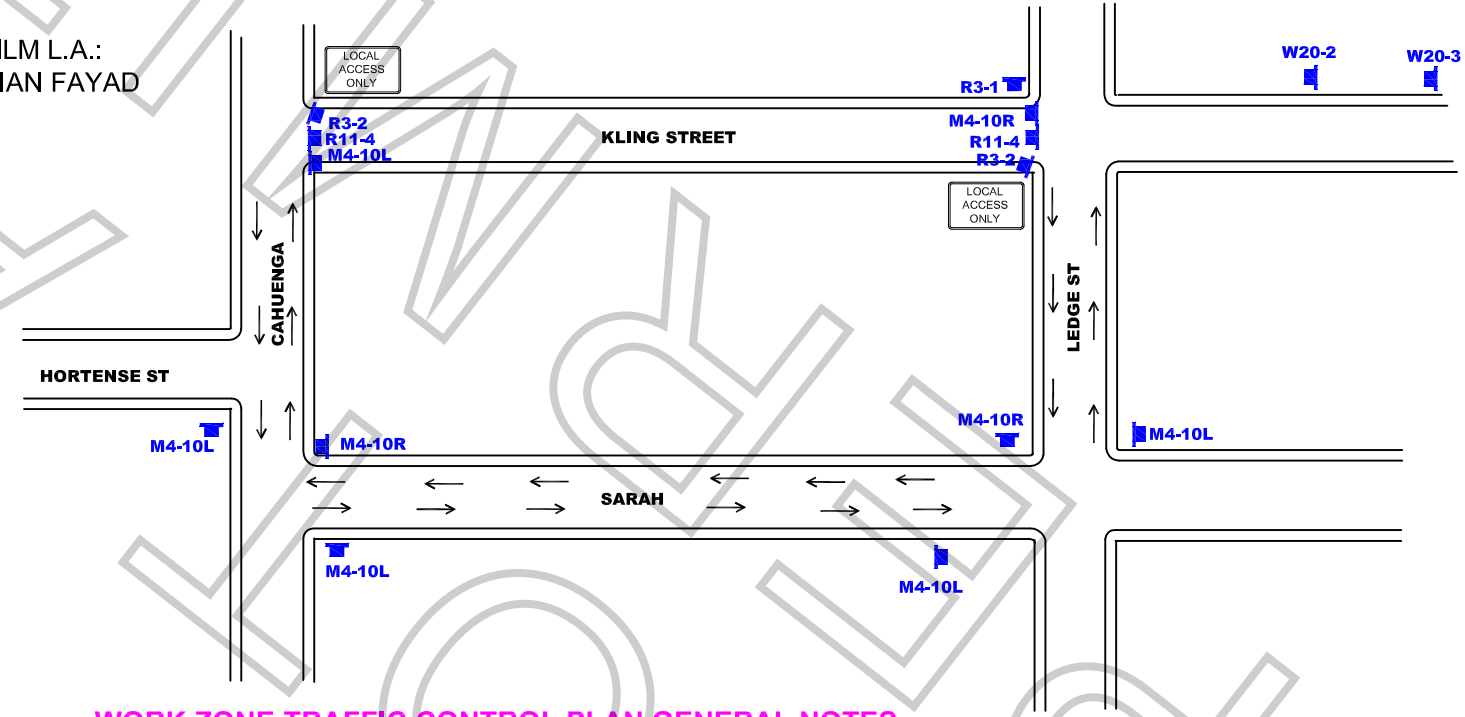

WORK ZONE TRAFFIC CONTROL PLAN GENERAL NOTES

1. **DATE/TIME: 9-14-12 FROM 07:00 HOURS TO 03:00 HOURS.**
2. ALL SIGNING, STRIPING, AND TRAFFIC CONTROL DEVICES SHALL CONFORM TO THE (CURRENT) STATE OF CALIFORNIA DEPARTMENT OF TRANSPORTATION (CALTRANS) STANDARD PLANS AND STANDARD SPECIFICATIONS, CALIFORNIA MUTCD, AND ANY ADDENDUMS THERETO, AND AS SHOWN ON THESE PLANS, SYMBOLS AND ABBREVIATIONS USED ARE SHOWN ON CALTRANS STANDARD PLANS A10A&B, A20A-D, AND A24A-E.
3. THERE WILL BE NO INTERFERENCE WITH TRAFFIC SIGNALS OR CROSSWALKS.
4. CONES WILL BE 28" MINIMUM HEIGHT AND HAVE REFLECTORIZED SLEEVES FOR NIGHT WORK.
5. POLICE WILL DIRECT TRAFFIC IF NECESSARY.

JCL BARRIDADE COMPANY.
2334 E. EIGHTH ST., CA 90021
*Ph: (213) 622-9775 * Fax: (213) 622-9790*
CA Lic # 805357
TRAFFIC PLAN DRAWN BY:
EDY RAMIREZ
Traffic control plan is drawn per MUTCD & 2006 Work Area Traffic Control Handbook

TRAFFIC CONTROL FOR:
WARNER BROS
"SUBURGATORY"

PROJECT LOCATION:
KLING ST
FROM CAHUENGA TO LEDGE
CITY OF LOS ANGELES, CA

LOCATION CONTACT:
DIANA LARA
MOBILE # 310.425.3594

Project	Sheet
Date	1 OF 1
Scale: N.T.S.	

SPECIAL FILMING CONDITIONS
TOLUCA LAKE COMMUNITY

The Special Filming Conditions described below will be included in the terms and conditions of permits issued for filming in this area and are in addition to the standard terms and conditions applicable to filming permits generally. While these Special Filming Conditions will be included as terms if a permit for filming in this area is issued, they are not intended to, and do not, establish the criteria or standards for determining whether or not a particular permit (or permits) will be issued for this area. The decision whether or not a particular permit (or permits) will be issued is vested in the discretion of the appropriate City or County department or their designees (including FilmL.A., Inc.), to be exercised consistent with public health, safety and general welfare, and applicable land-use ordinances.

These Special Filming Conditions apply to the area bounded by: Cahuenga Boulevard., Camarillo Street, the Burbank city boundary and the Los Angeles River. **Affected residents must be notified at least two (2) days in advance of the first day of filming or the first day of any substantial set preparation.** *Permit requests must be submitted at least three (3) days in advance.*

- **At least three signs measuring no less than 2-feet by 3-feet must be posted in public view whenever the company is working in the community.** The signs must have the names of the production company, the production title, the person to contact should something need to be resolved. The signs must also have a production company phone number.

- **Cast and crew must be bused or shuttled to all Toluca Lake residential filming locations.** Only vehicles authorized by the film permit may be parked on the street where filming is to take place. Personal cars are not to be parked on residential streets in the Toluca Lake area.

- **Production vehicle parking will be limited to one side of the street at all times.**

- **Vehicle and/or pedestrian traffic can be halted for periods up to 90 seconds under the authority of FilmL.A.** Longer periods require the concurrence of FilmL.A.

- **Copies of these Special Conditions must be distributed by the production company to every off-duty/retired police officer authorized to work location filming assignments before or at the time of arrival at the location.**

- Production companies must attach copies of these Special Conditions to their call sheets when working in Toluca Lake.

FilmL.A. Inc.
NOT A PERMIT